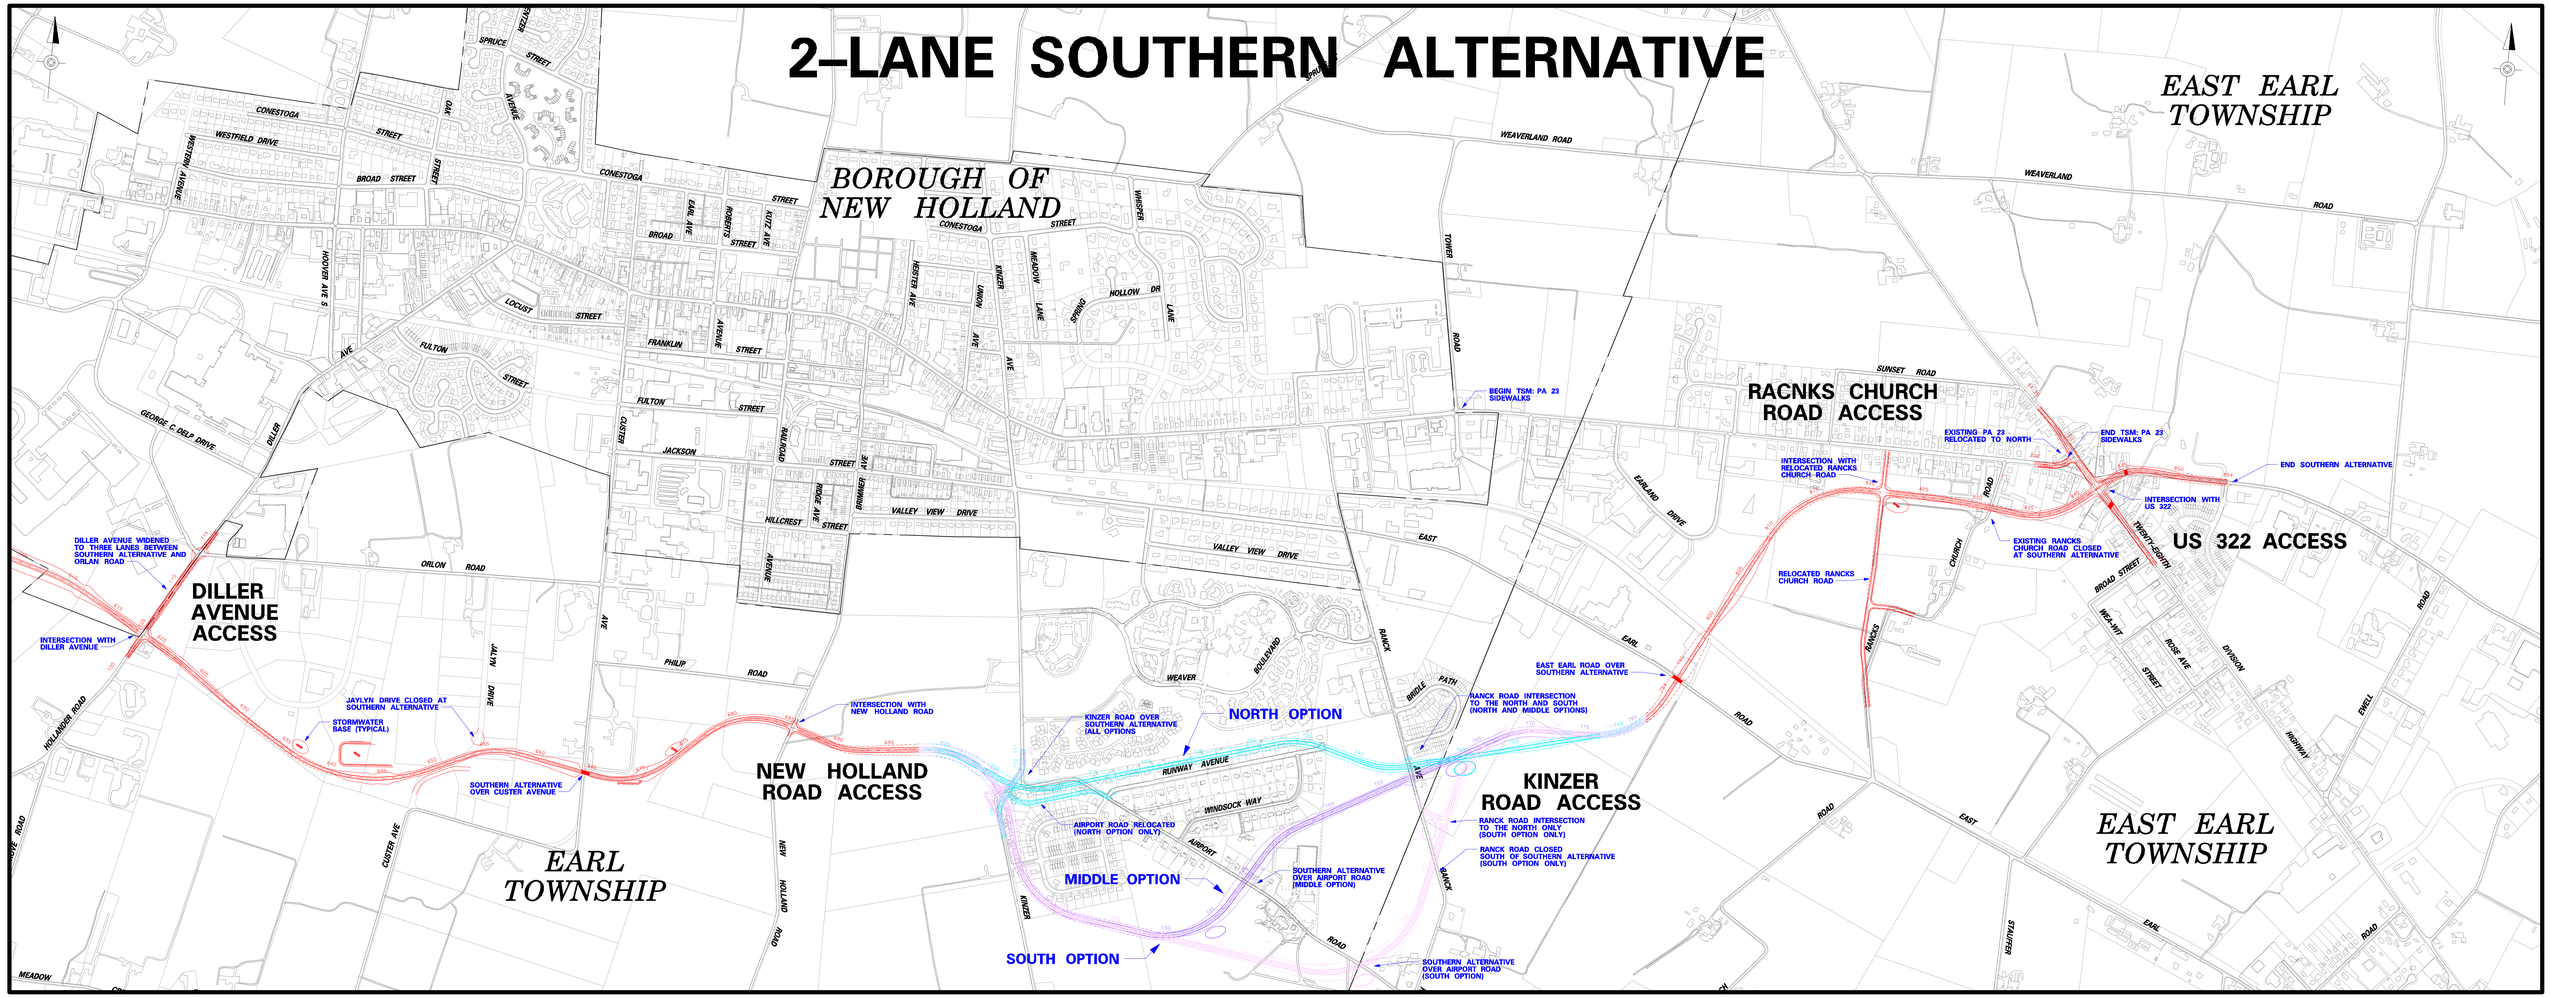2–LANE SOUTHERN ALTERNATIVE